


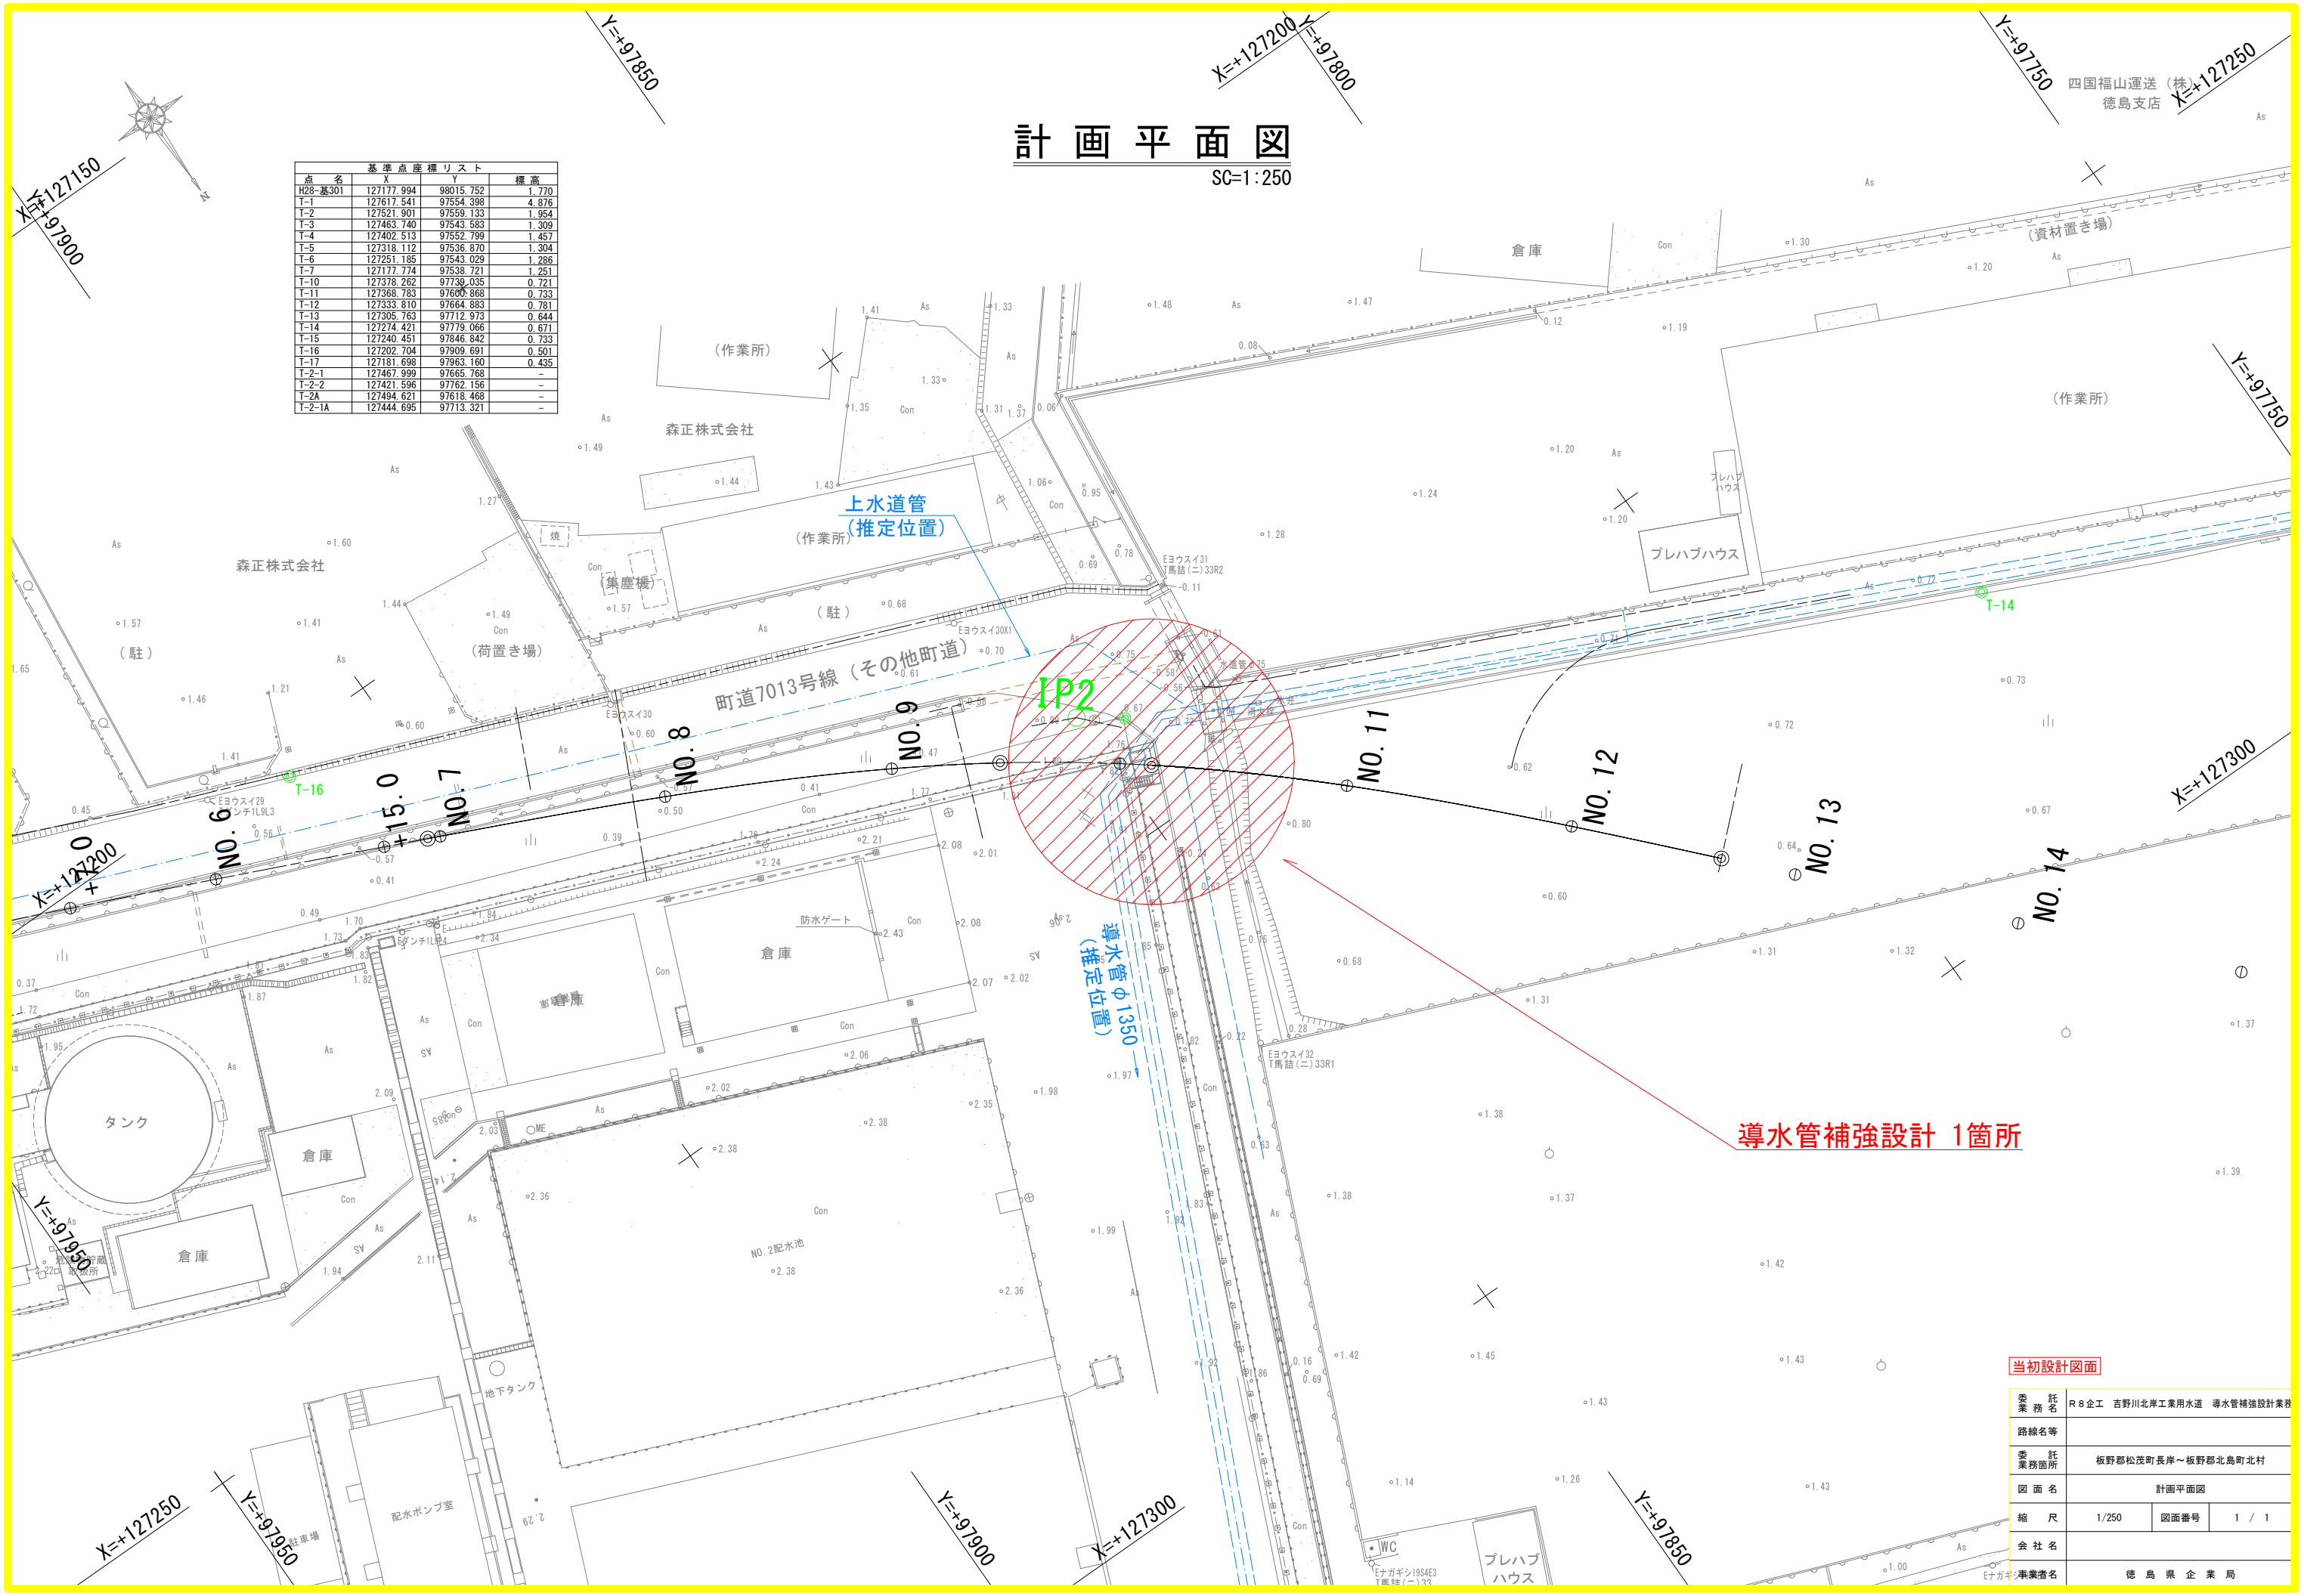

計画平面図

SC=1:250

点名	X	Y	標高
H28-基301	127177.994	98015.752	1.770
T-1	127617.541	97554.398	4.876
T-2	127521.901	97559.133	1.954
T-3	127463.740	97543.583	1.309
T-4	127402.513	97552.799	1.457
T-5	127318.112	97536.870	1.304
T-6	127251.185	97543.029	1.286
T-7	127177.774	97538.721	1.251
T-10	127378.262	97739.035	0.721
T-11	127368.783	97600.868	0.733
T-12	127333.810	97664.883	0.781
T-13	127305.763	97712.973	0.644
T-14	127274.421	97779.066	0.671
T-15	127240.451	97846.842	0.733
T-16	127202.704	97909.691	0.501
T-17	127181.698	97963.180	0.435
T-2-1	127467.999	97665.768	-
T-2-2	127421.596	97762.156	-
T-2A	127494.621	97618.468	-
T-2-1A	127444.695	97713.321	-

当初設計図面

委託業務名	R8企工 吉野川北岸工業用水道 導水管補強設計業務		
路線名等			
委託業務箇所	板野郡松茂町長岸～板野郡北島町北村		
図面名	計画平面図		
縮尺	1/250	図面番号	1 / 1
会社名			
事業者名	徳島県企業局		