


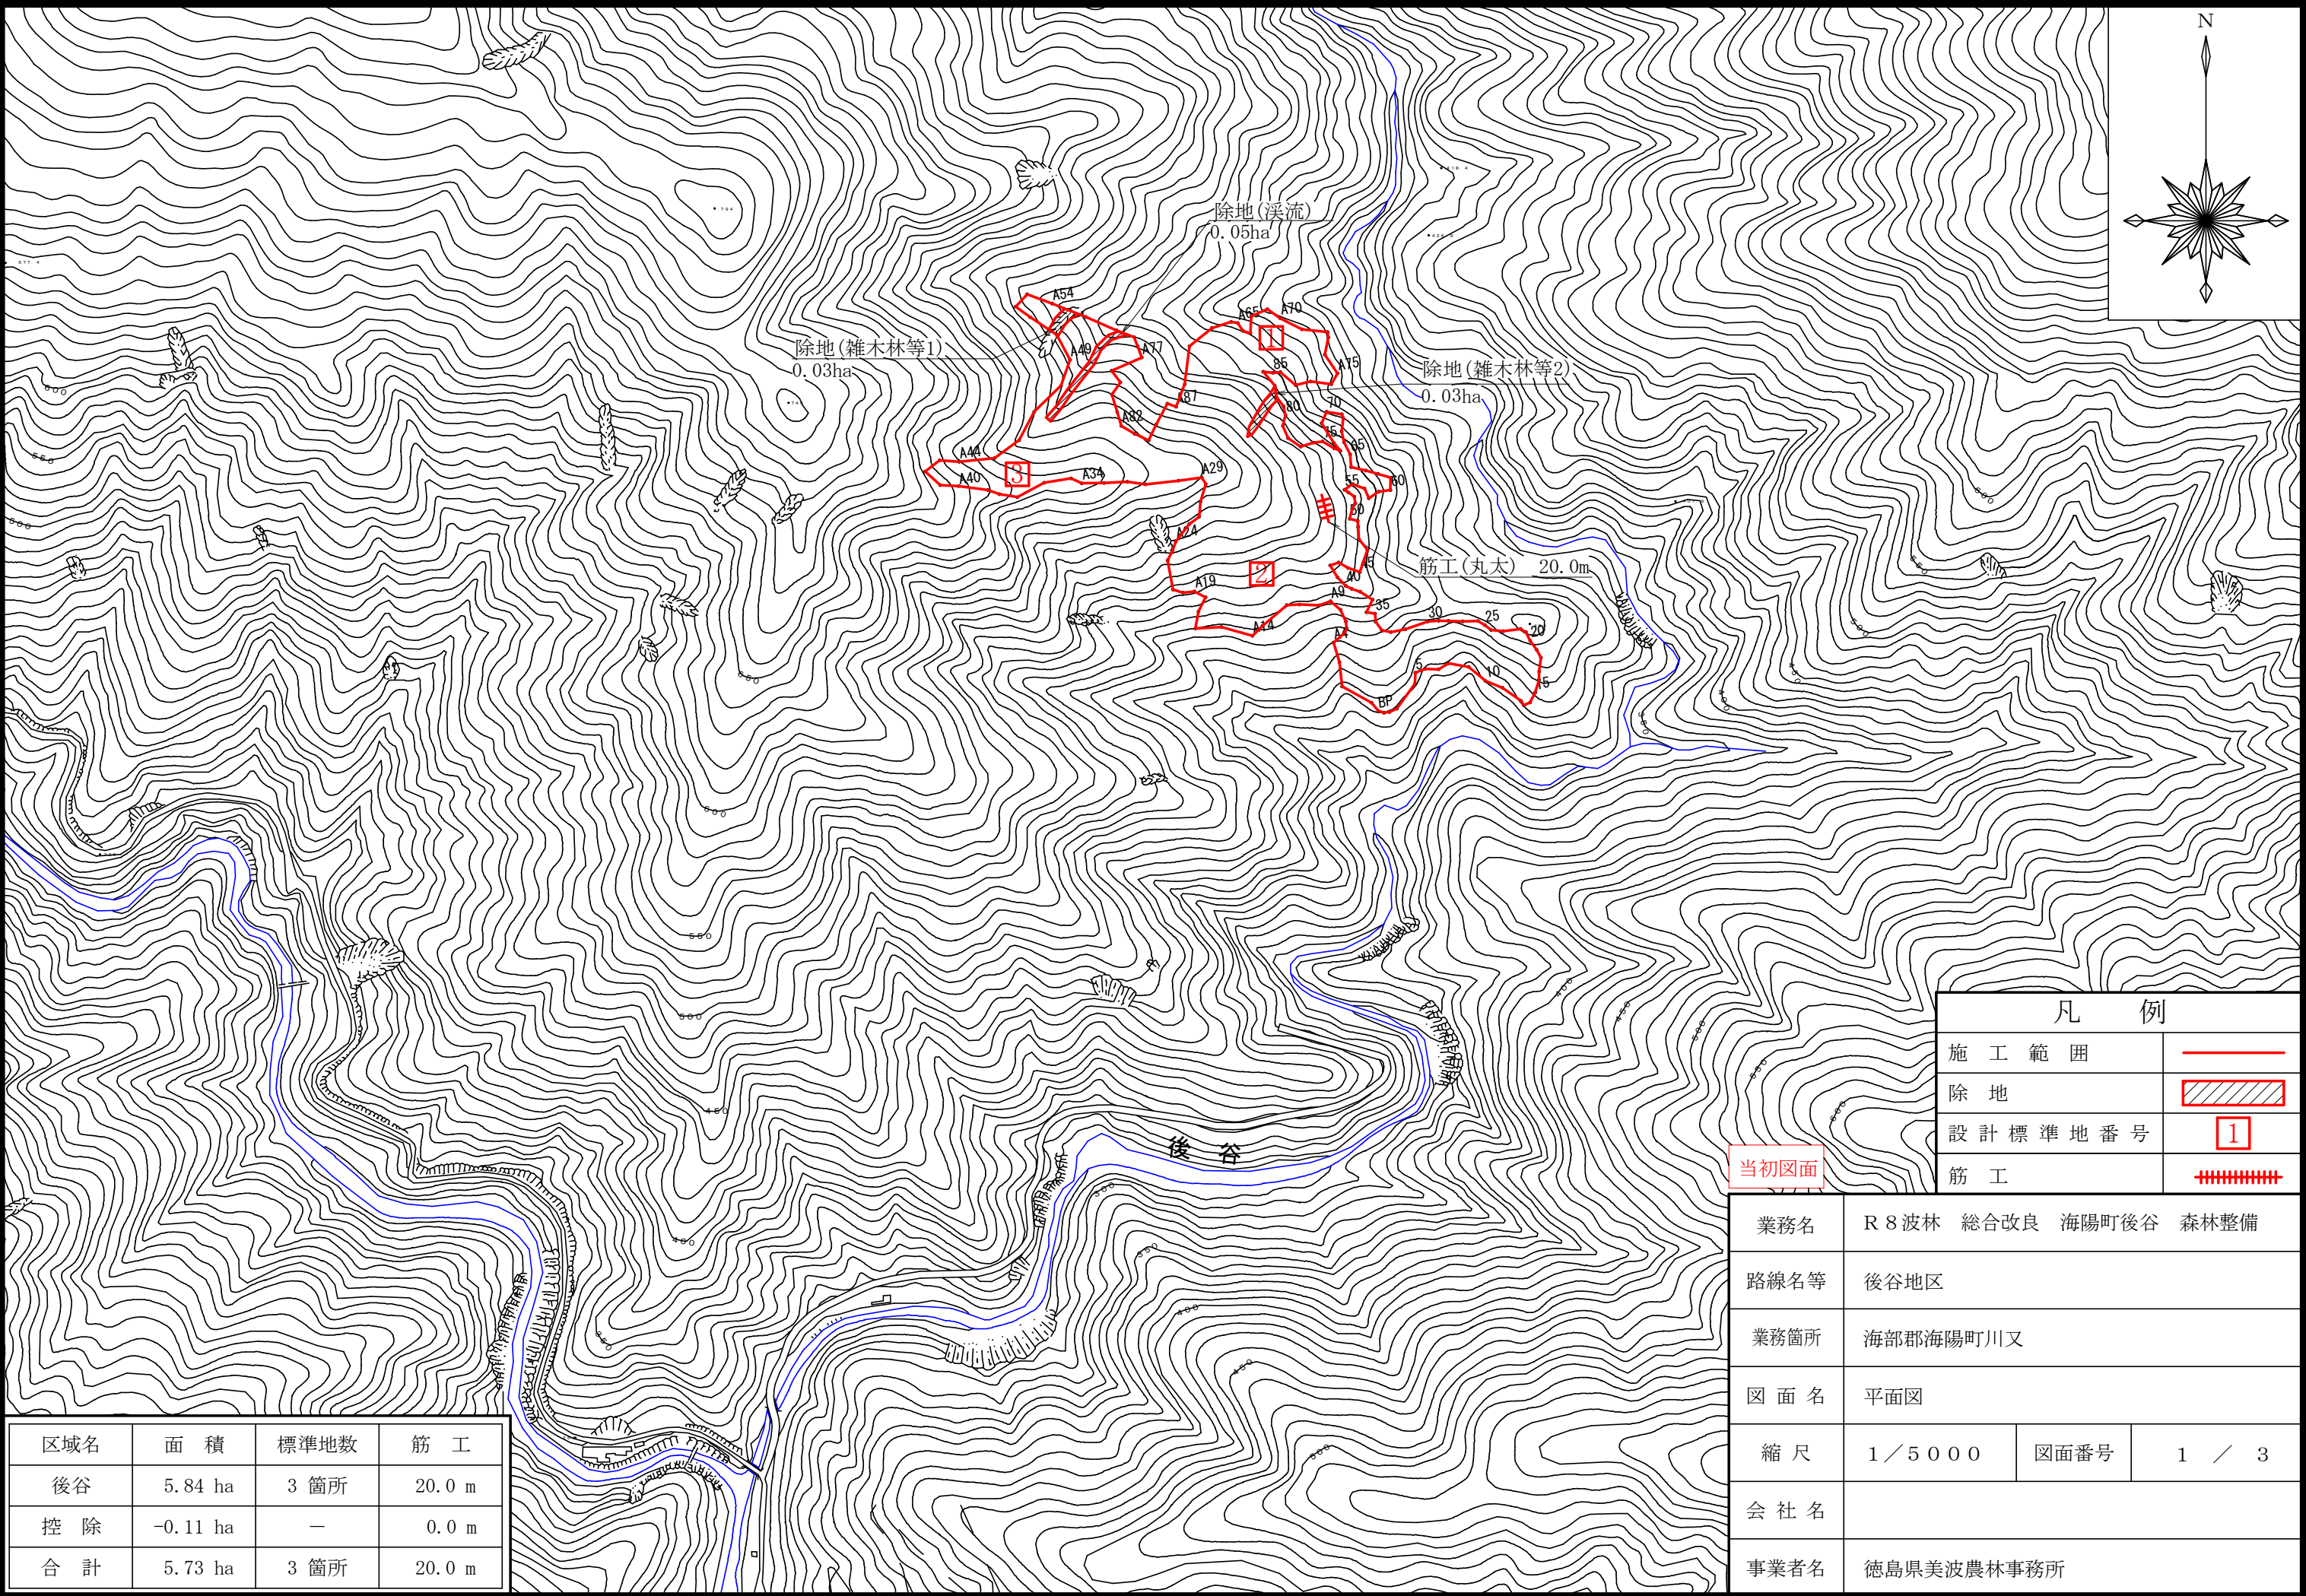


区域名	面 積	標準地数	筋 工
後谷	5.84 ha	3 箇所	20.0 m
控 除	-0.11 ha	—	0.0 m
合 計	5.73 ha	3 箇所	20.0 m

当初図面


凡 例	
施 工 範 囲	
除 地	
設 計 標 準 地 番 号	1
筋 工	

業務名	R 8 波林 総合改良 海陽町後谷 森林整備		
路線名等	後谷地区		
業務箇所	海部郡海陽町川又		
図 面 名	平面図		
縮 尺	1／5 0 0 0	図面番号	1 / 3
会 社 名			
事業者名	徳島県美波農林事務所		

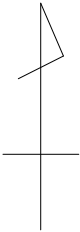

面積 5.84 ha
誤差 1/585
縮尺 1/5,000

※()内面積は、補正前の面積

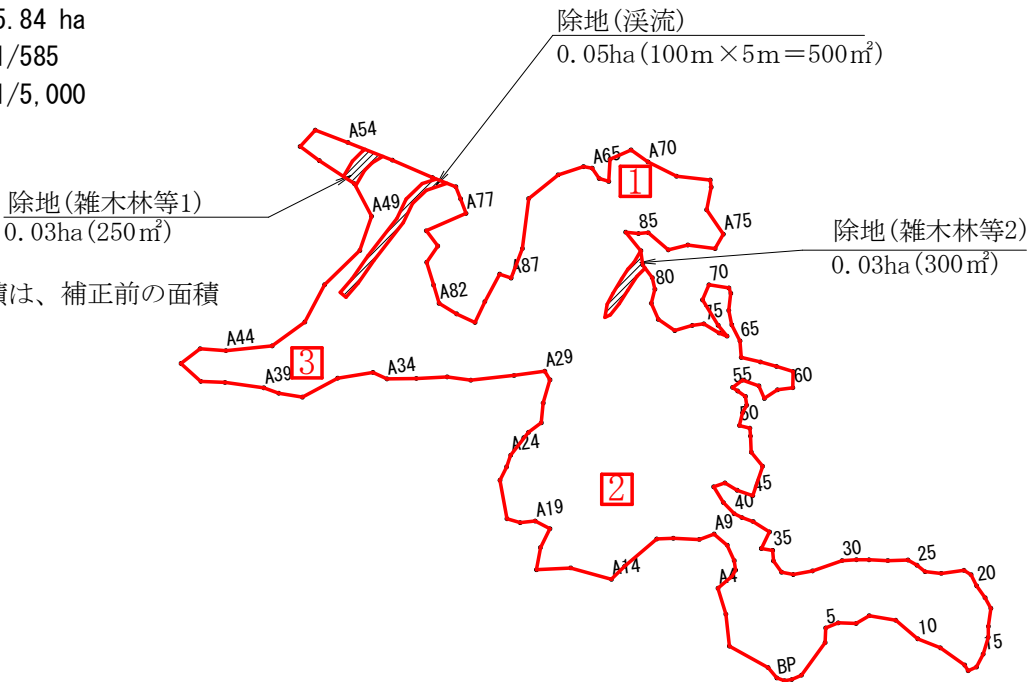


除地(雑木林等1)	250	×	1.05	≒	300	m2 (	0.03	ha)
除地(溪流)	500	×	1.05	≒	500	m2 (	0.05	ha)
除地(雑木林等2)	300	×	1.05	≒	300	m2 (	0.03	ha)
除地合計					1,100	m2 (	0.11	ha)

実測面積 5.84 − 0.11 = 5.73 ha

(備考) 除地(雑木林等)の面積は周囲測量を行っていないため、求積した値に5%の割増しを行うこととする。
徳島県治山技術指針(森林整備編) 1-1-1 P1

成 果 表					
測 点	方 位 角	高 低 角	斜 距 離	水平距離	
BP - 1	117.3	-33.2	6.40	5.36	
1 - 2	88.3	-15.6	5.00	4.82	
2 - 3	73.4	-28.8	8.10	7.10	
3 - 4	43.4	5.2	26.70	26.59	
4 - 5	9.2	5.4	9.70	9.66	
5 - 6	75.4	2.4	9.01	9.00	
6 - 7	99.3	2.6	11.80	11.79	
7 - 8	66.4	5.9	10.10	10.05	
8 - 9	107.3	5.0	17.90	17.83	
9 - 10	137.5	1.3	19.00	19.00	
10 - 11	119.3	11.3	16.50	16.18	
11 - 12	132.7	1.4	19.70	19.69	
12 - 13	156.0	5.5	4.40	4.38	
13 - 14	73.9	52.6	9.90	6.01	
14 - 15	34.4	42.4	13.00	9.60	
15 - 16	24.1	31.4	13.60	11.61	
16 - 17	8.3	27.7	8.10	7.17	
17 - 18	14.8	21.6	13.00	12.09	
18 - 19	338.9	31.7	9.30	7.91	
19 - 20	331.7	38.1	12.30	9.68	
20 - 21	340.9	27.6	9.30	8.24	
21 - 22	308.3	0.1	5.50	5.50	
22 - 23	269.7	-0.4	15.20	15.20	
23 - 24	283.2	-1.9	10.70	10.69	
24 - 25	315.6	-14.8	7.10	6.86	
25 - 26	307.4	-29.4	7.90	6.88	
26 - 27	275.7	-21.9	14.40	13.36	
27 - 28	279.6	0.1	12.40	12.40	
28 - 29	277.7	3.6	8.40	8.38	
29 - 30	273.9	-22.4	10.20	9.43	
30 - 31	258.1	-14.8	21.50	20.79	
31 - 32	266.4	9.9	13.20	13.00	
32 - 33	288.6	36.4	9.80	7.89	
33 - 34	331.5	47.7	13.70	9.22	
34 - 35	3.5	46.2	10.10	6.99	
35 - 36	286.2	24.1	8.40	7.67	
36 - 37	33.8	43.9	17.00	12.25	
37 - 38	309.6	3.2	12.90	12.88	
38 - 39	296.4	29.5	9.00	7.83	
39 - 40	303.6	42.3	7.70	5.70	
40 - 41	323.3	36.3	12.80	10.32	
41 - 42	335.7	40.4	16.00	12.18	
42 - 43	78.5	-22.3	8.40	7.77	
43 - 44	127.9	-53.8	16.01	9.46	
44 - 45	116.7	-43.5	15.01	10.89	
45 - 46	25.9	4.8	20.50	20.43	
46 - 47	328.9	3.6	12.00	11.98	
47 - 48	4.1	5.5	10.70	10.65	
48 - 49	2.8	16.2	5.40	5.19	
49 - 50	292.1	49.4	10.90	7.09	
50 - 51	21.3	19.7	9.10	8.57	
51 - 52	35.6	2.2	5.70	5.70	
52 - 53	359.4	13.3	6.10	5.94	
53 - 54	312.0	-17.0	6.50	6.22	
54 - 55	312.1	-29.6	4.80	4.17	
55 - 56	61.7	-36.7	10.30	8.26	
56 - 57	116.9	-8.3	11.50	11.38	
57 - 58	163.9	-4.8	9.20	9.17	
58 - 59	63.7	-44.1	14.40	10.34	
59 - 60	89.6	-46.3	14.90	10.29	
60 - 61	8.1	1.7	10.70	10.70	
61 - 62	294.3	8.0	11.60	11.49	
62 - 63	292.6	19.5	11.70	11.03	
63 - 64	290.5	18.1	13.70	13.02	
64 - 65	2.9	4.6	11.00	10.96	
65 - 66	340.2	-9.0	12.10	11.95	
66 - 67	355.0	-40.2	12.70	9.70	
67 - 68	14.5	-41.9	15.40	11.46	
68 - 69	347.2	-28.8	4.20	3.68	
69 - 70	286.5	4.7	13.40	13.35	
70 - 71	210.7	44.8	15.40	10.93	
71 - 72	155.7	34.4	24.00	19.80	
72 - 73	148.1	18.0	9.70	9.23	
73 - 74	299.3	27.3	6.30	5.60	
74 - 75	307.8	17.9	12.50	11.89	
75 - 76	269.4	38.5	9.80	7.67	
76 - 77	260.5	46.1	17.40	12.07	
77 - 78	311.4	19.0	14.00	13.24	
78 - 79	344.3	-27.0	13.00	11.58	
79 - 80	21.4	-43.0	13.00	9.51	
80 - 81	354.9	-36.0	9.70	7.85	

成 果 表					
测 点	方 位 角	高 低 角	斜 距 離	水平距離	
81 - 82	330.4	1.3	10.60	10.60	
82 - 83	0.0	10.7	9.60	9.43	
83 - 84	327.8	-6.4	16.01	15.91	
84 - 85	103.8	-39.8	11.10	8.53	
85 - 86	92.6	-52.3	10.60	6.48	
86 - 87	137.8	-21.4	18.70	17.41	
87 - 88	83.8	-44.2	18.60	13.33	
88 - 89	104.9	-43.1	24.90	18.18	
89 - A75	37.0	-35.7	13.40	10.88	
A75 - A74	333.0	3.1	19.60	19.57	
A74 - A73	18.7	4.4	15.30	15.25	
A73 - A72	359.6	4.5	4.80	4.79	
A72 - A71	283.4	3.6	22.50	22.46	
A71 - A70	304.1	2.7	21.20	21.18	
A70 - A69	312.4	-2.7	13.70	13.68	
A69 - A68	253.6	40.6	20.00	15.19	
A68 - A67	190.7	44.8	20.90	14.83	
A67 - A66	294.8	41.5	8.80	6.59	
A66 - A65	333.1	-31.0	9.60	8.23	
A65 - A64	287.5	-5.2	5.90	5.88	
A64 - A63	259.4	25.6	19.60	17.68	
A63 - A62	238.4	33.2	30.01	25.11	
A62 - A61	194.4	37.7	42.10	33.31	
A61 - A87	208.4	51.9	34.01	20.99	
A87 - A86	296.4	24.7	8.80	7.99	
A86 - A85	215.8	46.4	30.01	20.70	
A85 - A84	212.4	46.5	22.10	15.21	
A84 - A83	302.2	37.5	17.00	13.49	
A83 - A82	308.0	15.6	14.00	13.48	
A82 - A81	350.6	-41.9	17.01	12.66	
A81 - A80	350.6	-44.5	22.00	15.69	
A80 - A79	41.6	-44.2	18.01	12.91	
A79 - A78	330.7	-39.8	16.40	12.60	
A78 - A77	73.7	-23.1	31.01	28.52	
A77 - A76	347.1	-50.4	16.01	10.21	
A76 - A57	346.0	-56.5	15.60	8.61	
A57 - A56	298.8	-6.2	16.70	16.60	
A56 - A55	300.7	28.6	33.01	28.98	
A55 - A54	298.9	28.6	36.01	31.62	
A54 - A53	297.8	30.1	26.70	23.10	
A53 - A52	230.2	44.4	20.60	14.72	
A52 - A51	133.7	-26.1	17.50	15.72	
A51 - A50	130.8	-18.8	29.40	27.83	
A50 - A49	159.7	-1.4	24.40	24.39	
A49 - A48	206.2	23.0	26.00	23.93	
A48 - A47	233.2	37.3	40.90	32.53	
A47 - A46	215.3	21.9	30.20	28.02	
A46 - A45	241.2	28.9	30.50	26.70	
A45 - A44	271.4	35.7	38.01	30.87	
A44 - A43	281.4	42.2	23.01	17.05	
A43 - A42	239.7	36.4	19.90	16.02	
A42 - A41	139.4	-21.8	19.01	17.65	
A41 - A40	100.2	-31.9	18.80	15.96	
A40 - A39	105.2	-10.0	26.30	25.90	
A39 - A38	117.4	-30.1	12.10	10.47	
A38 - A37	106.8	-5.6	16.01	15.93	
A37 - A36	69.1	-20.2	28.10	26.37	
A36 - A35	88.2	-6.0	23.80	23.67	
A35 - A34	122.1	14.5	10.50	10.17	
A34 - A33	96.6	-2.3	19.40	19.38	
A33 - A32	94.5	-20.2	21.80	20.46	
A32 - A31	105.6	-26.0	17.50	15.73	
A31 - A30	91.2	-21.7	31.01	28.81	
A30 - A29	89.5	-19.5	21.70	20.46	
A29 - A28	156.1	-33.8	8.01	6.66	
A28 - A27	203.6	-28.4	18.20	16.01	
A27 - A26	192.8	-41.9	17.70	13.17	
A26 - A25	240.9	-6.8	10.70	10.62	
A25 - A24	225.2	-11.3	19.60	19.22	
A24 - A23	206.9	-47.0	11.90	8.12	
A23 - A22	213.5	-48.8	15.01	9.89	
A22 - A21	177.1	-44.0	36.01	25.90	
A21 - A20	114.1	-2.7	9.10	9.09	
A20 - A19	91.4	-24.7	11.00	9.99	
A19 - A18	124.9	-50.6	17.30	10.98	
A18 - A17	214.1	-38.5	17.80	13.93	
A17 - A16	197.6	-44.3	20.90	14.96	
A16 - A15	94.4	2.1	22.70	22.68	
A15 - A14	113.2	1.5	28.00	27.99	
A14 - A13	52.6	14.5	12.70	12.30	
A13 - A12	56.9	5.1	27.90	27.79	

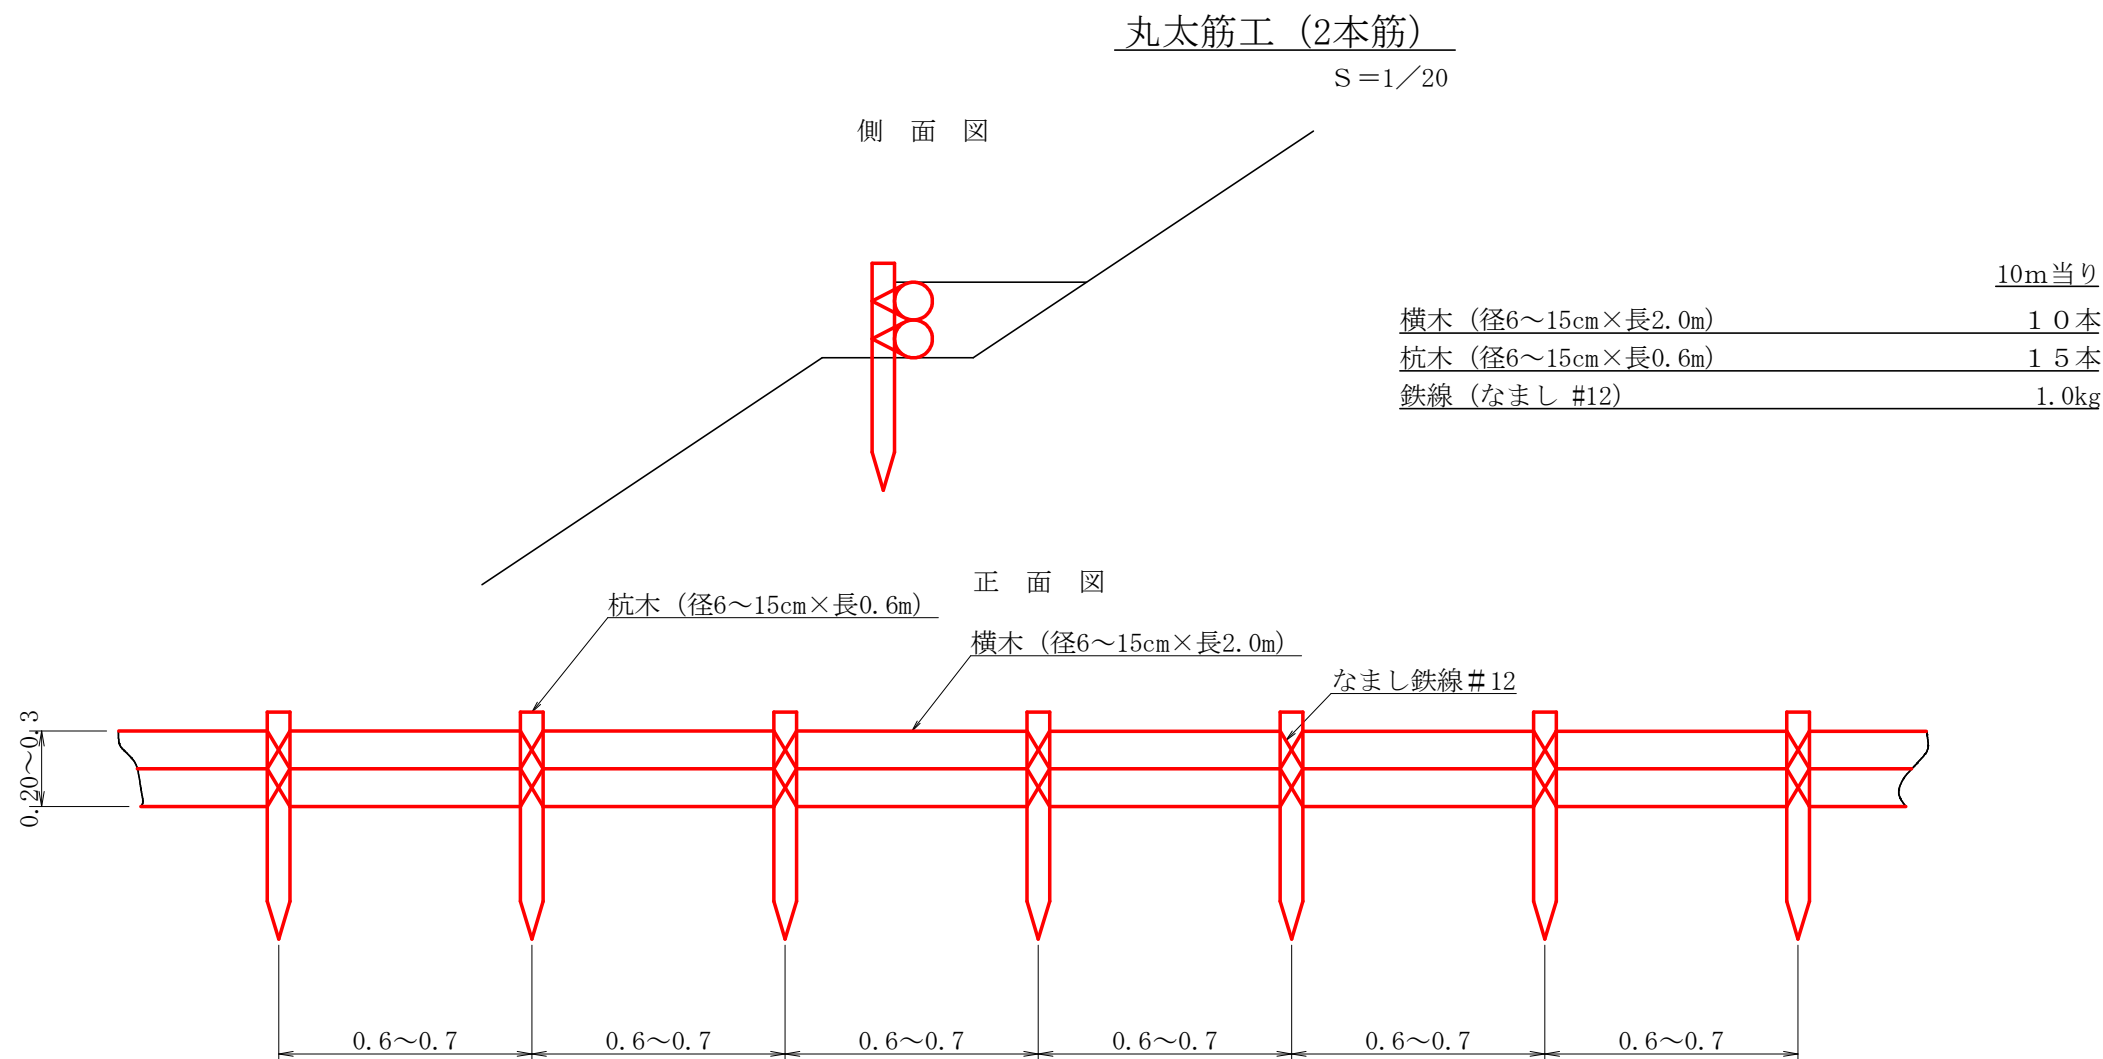

当初図面			
業務名	R 8 波林 総合改良 海陽町後谷 森林整備		
路線名等	後谷地区		
業務箇所	海部郡海陽町川又		
図 面 名	定規図(筋工(丸太))		
縮 尺	1 / 2 0	図面番号	3 / 3
会 社 名			
事業者名	徳島県美波農林事務所		